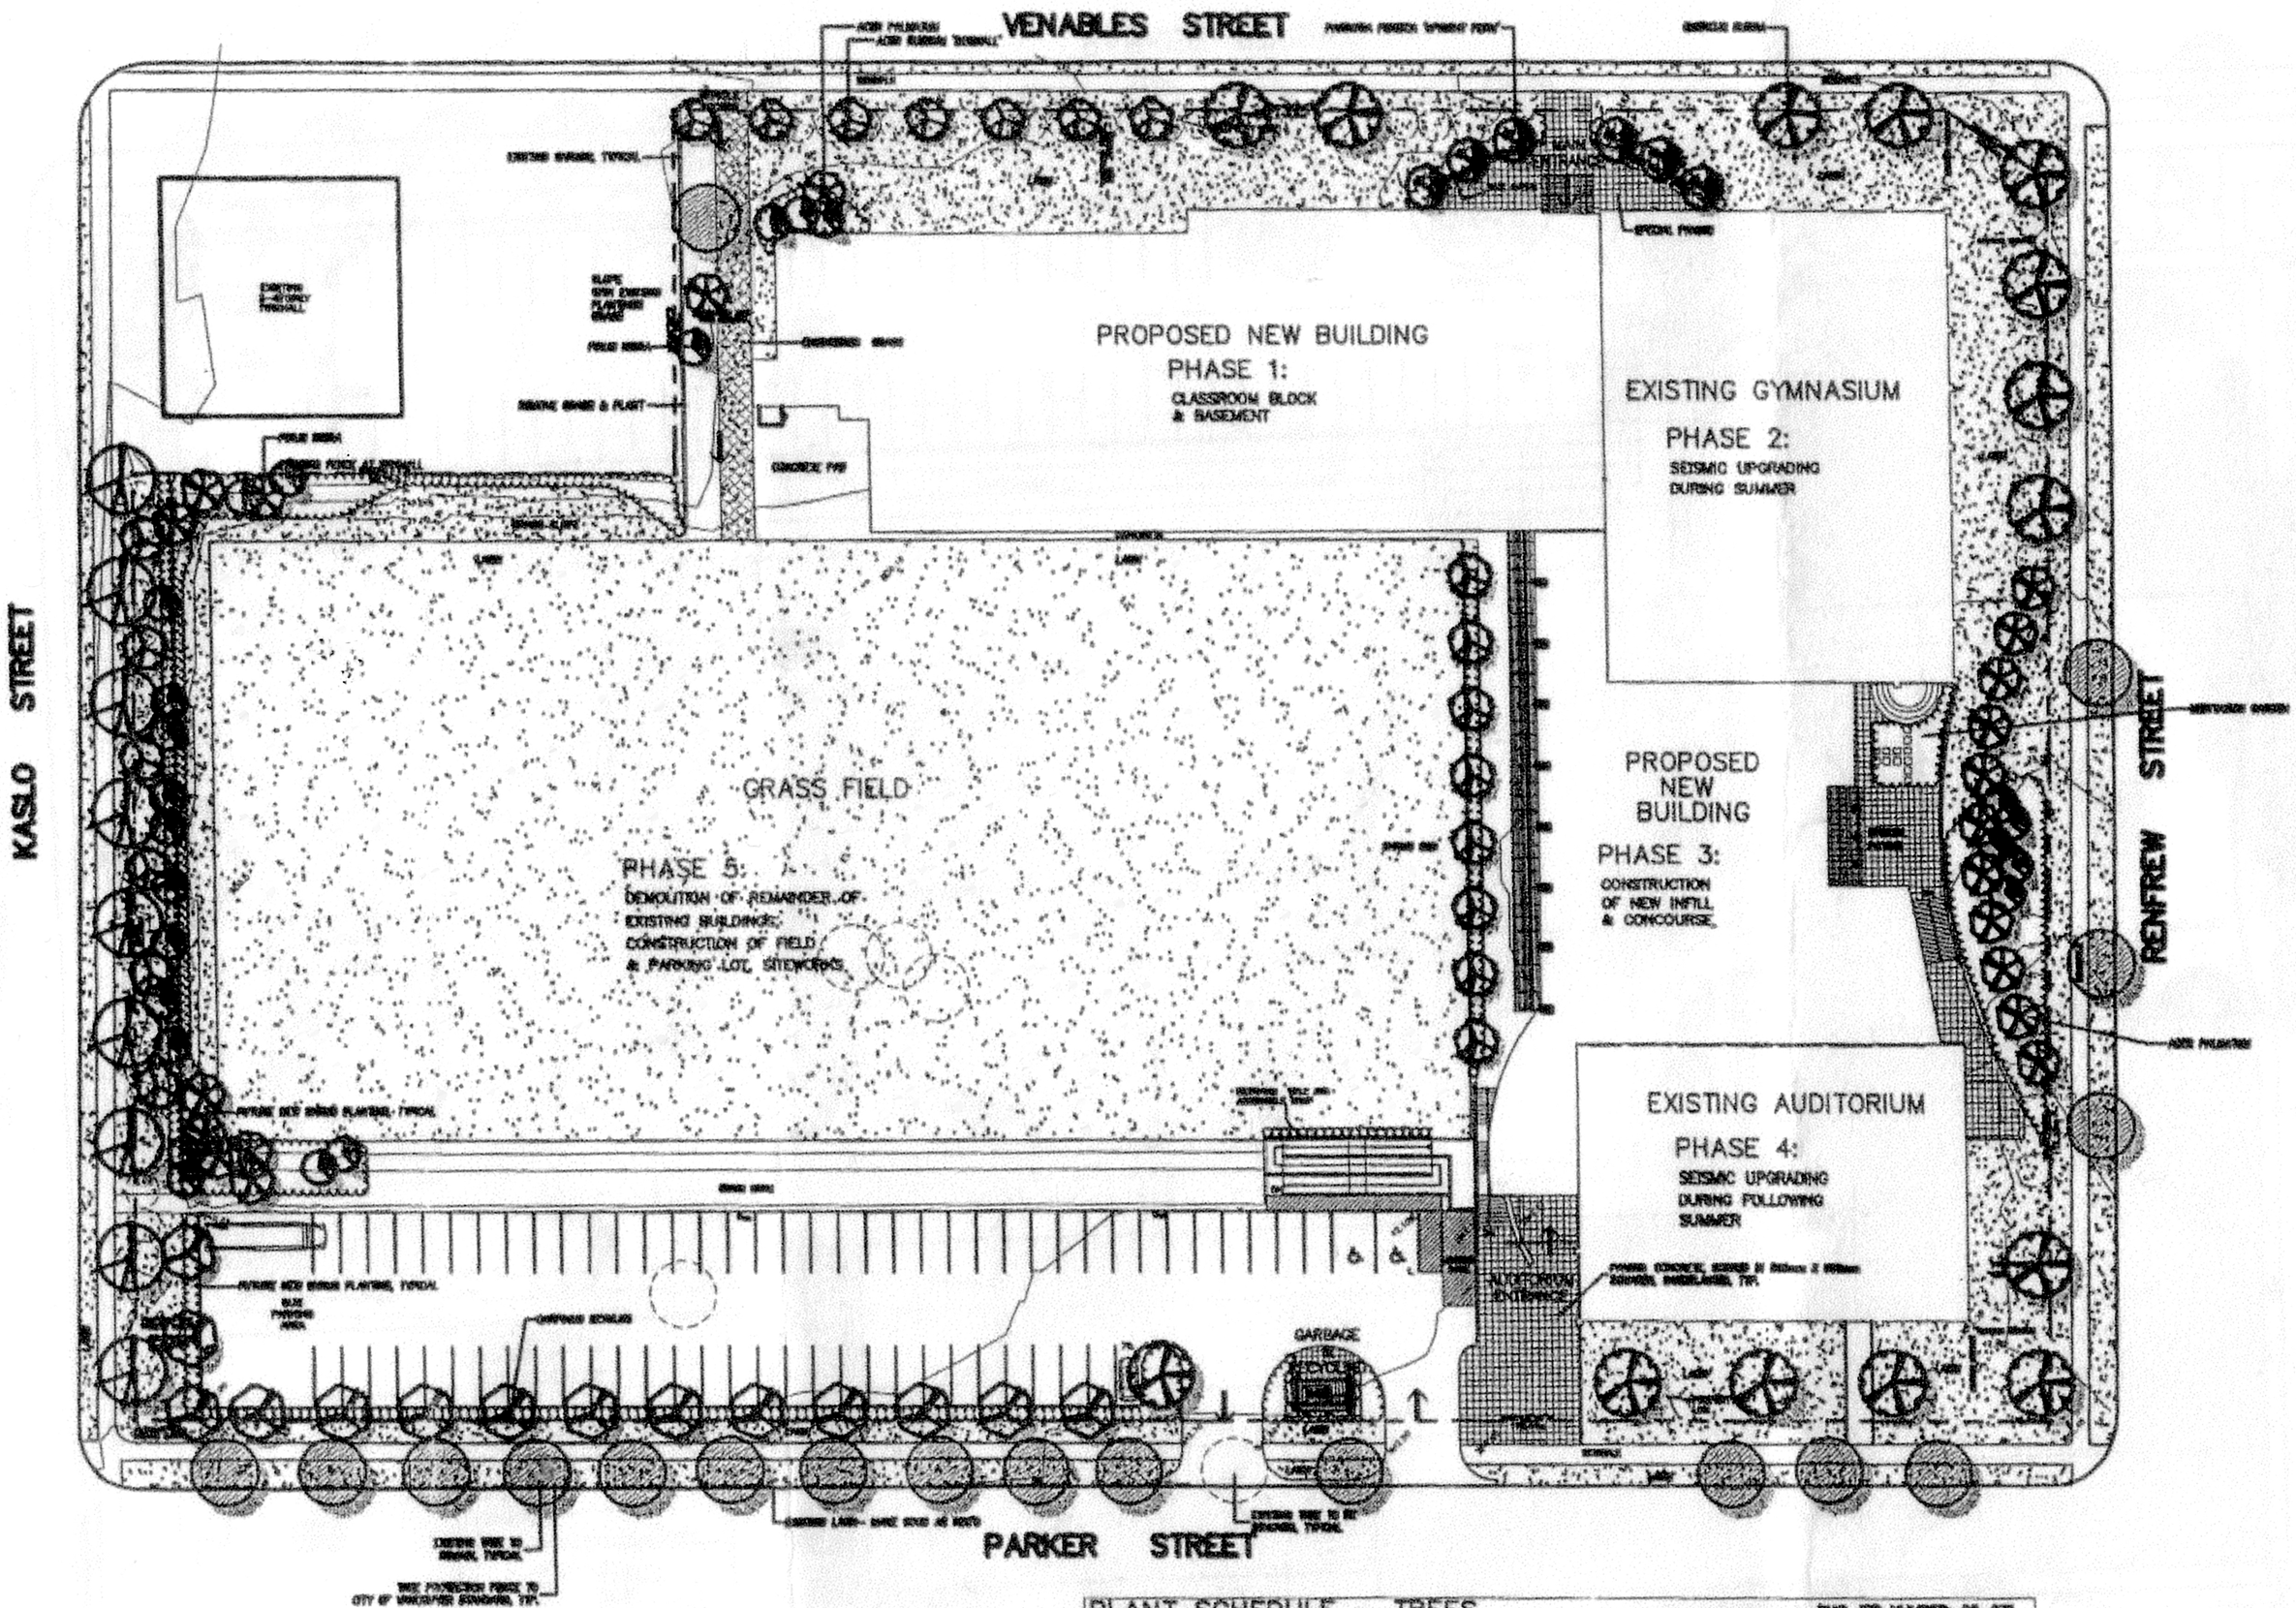

PLANT SCHEDULE — TREES

DWG JOB NUMBER: 06-271

KEY	QTY	BOTANICAL NAME	COMMON NAME	PLANTED SIZE / REMARKS
	25	ACER PALMATUM	JAPANESE MAPLE	[illegible]
	25	ACER RUBRUM 'DOWNAL'	RED MAPLE	[illegible]
	14	CHEMAR SERULIS	EUROPEAN HORNBEAM	[illegible]
	—	EX. TREE	—	—
	6	PARROTIA PERSICA 'VERTIGO'	PERSIAN IRONWOOD	[illegible]
	34	PINUS NIGRA	AUSTRIAN BLACK PINE	[illegible]
	6	QUERCUS ROBUR 'MELROSEPLUM'	PYRAMIDAL ENGLISH OAK	[illegible]
	14	QUERCUS RUBRA	RED OAK	[illegible]

NOTES: * PLANT SIZES IN THIS LIST ARE SPECIFIED ACCORDING TO THE BC LANDSCAPE STANDARD, LATEST EDITION. CONTAINER SIZES SPECIFIED AS PER CNTA STANDARDS. NOW PLANT SIZE AND CONTAINER SIZE ARE THE MINIMUM ACCEPTABLE SIZES. * REFER TO SPECIFICATIONS FOR PREFERRED CONTAINER REQUIREMENTS AND OTHER PLANT MATERIAL REQUIREMENTS. * SEARCH AND REVIEW NAME PLANT MATERIAL AVAILABLE FOR OPTIONAL REVIEW BY LANDSCAPE ARCHITECT AT SOURCE OF SUPPLY. AREA OF SEARCH TO INCLUDE LOWER MAINLAND AND FRASER VALLEY. * SUBSTITUTIONS CANNOT BE MADE WITHOUT APPROVAL FROM THE LANDSCAPE ARCHITECT PRIOR TO MAKING ANY SUBSTITUTIONS TO THE SPECIFIED MATERIAL. UNAPPROVED SUBSTITUTIONS WILL BE REJECTED. ALLOW A MINIMUM OF FIVE (5) DAYS PRIOR TO DELIVERY FOR REVIEW TO SUBMITTAL. SUBSTITUTIONS ARE SUBJECT TO BC LANDSCAPE STANDARD — DEFINITION OF CONDITIONS OF AVAILABILITY.

ALL PLANT MATERIAL MUST BE PROVIDED FROM CERTIFIED DISEASE FREE NURSERY. PROVIDE CERTIFICATION UPON REQUEST.