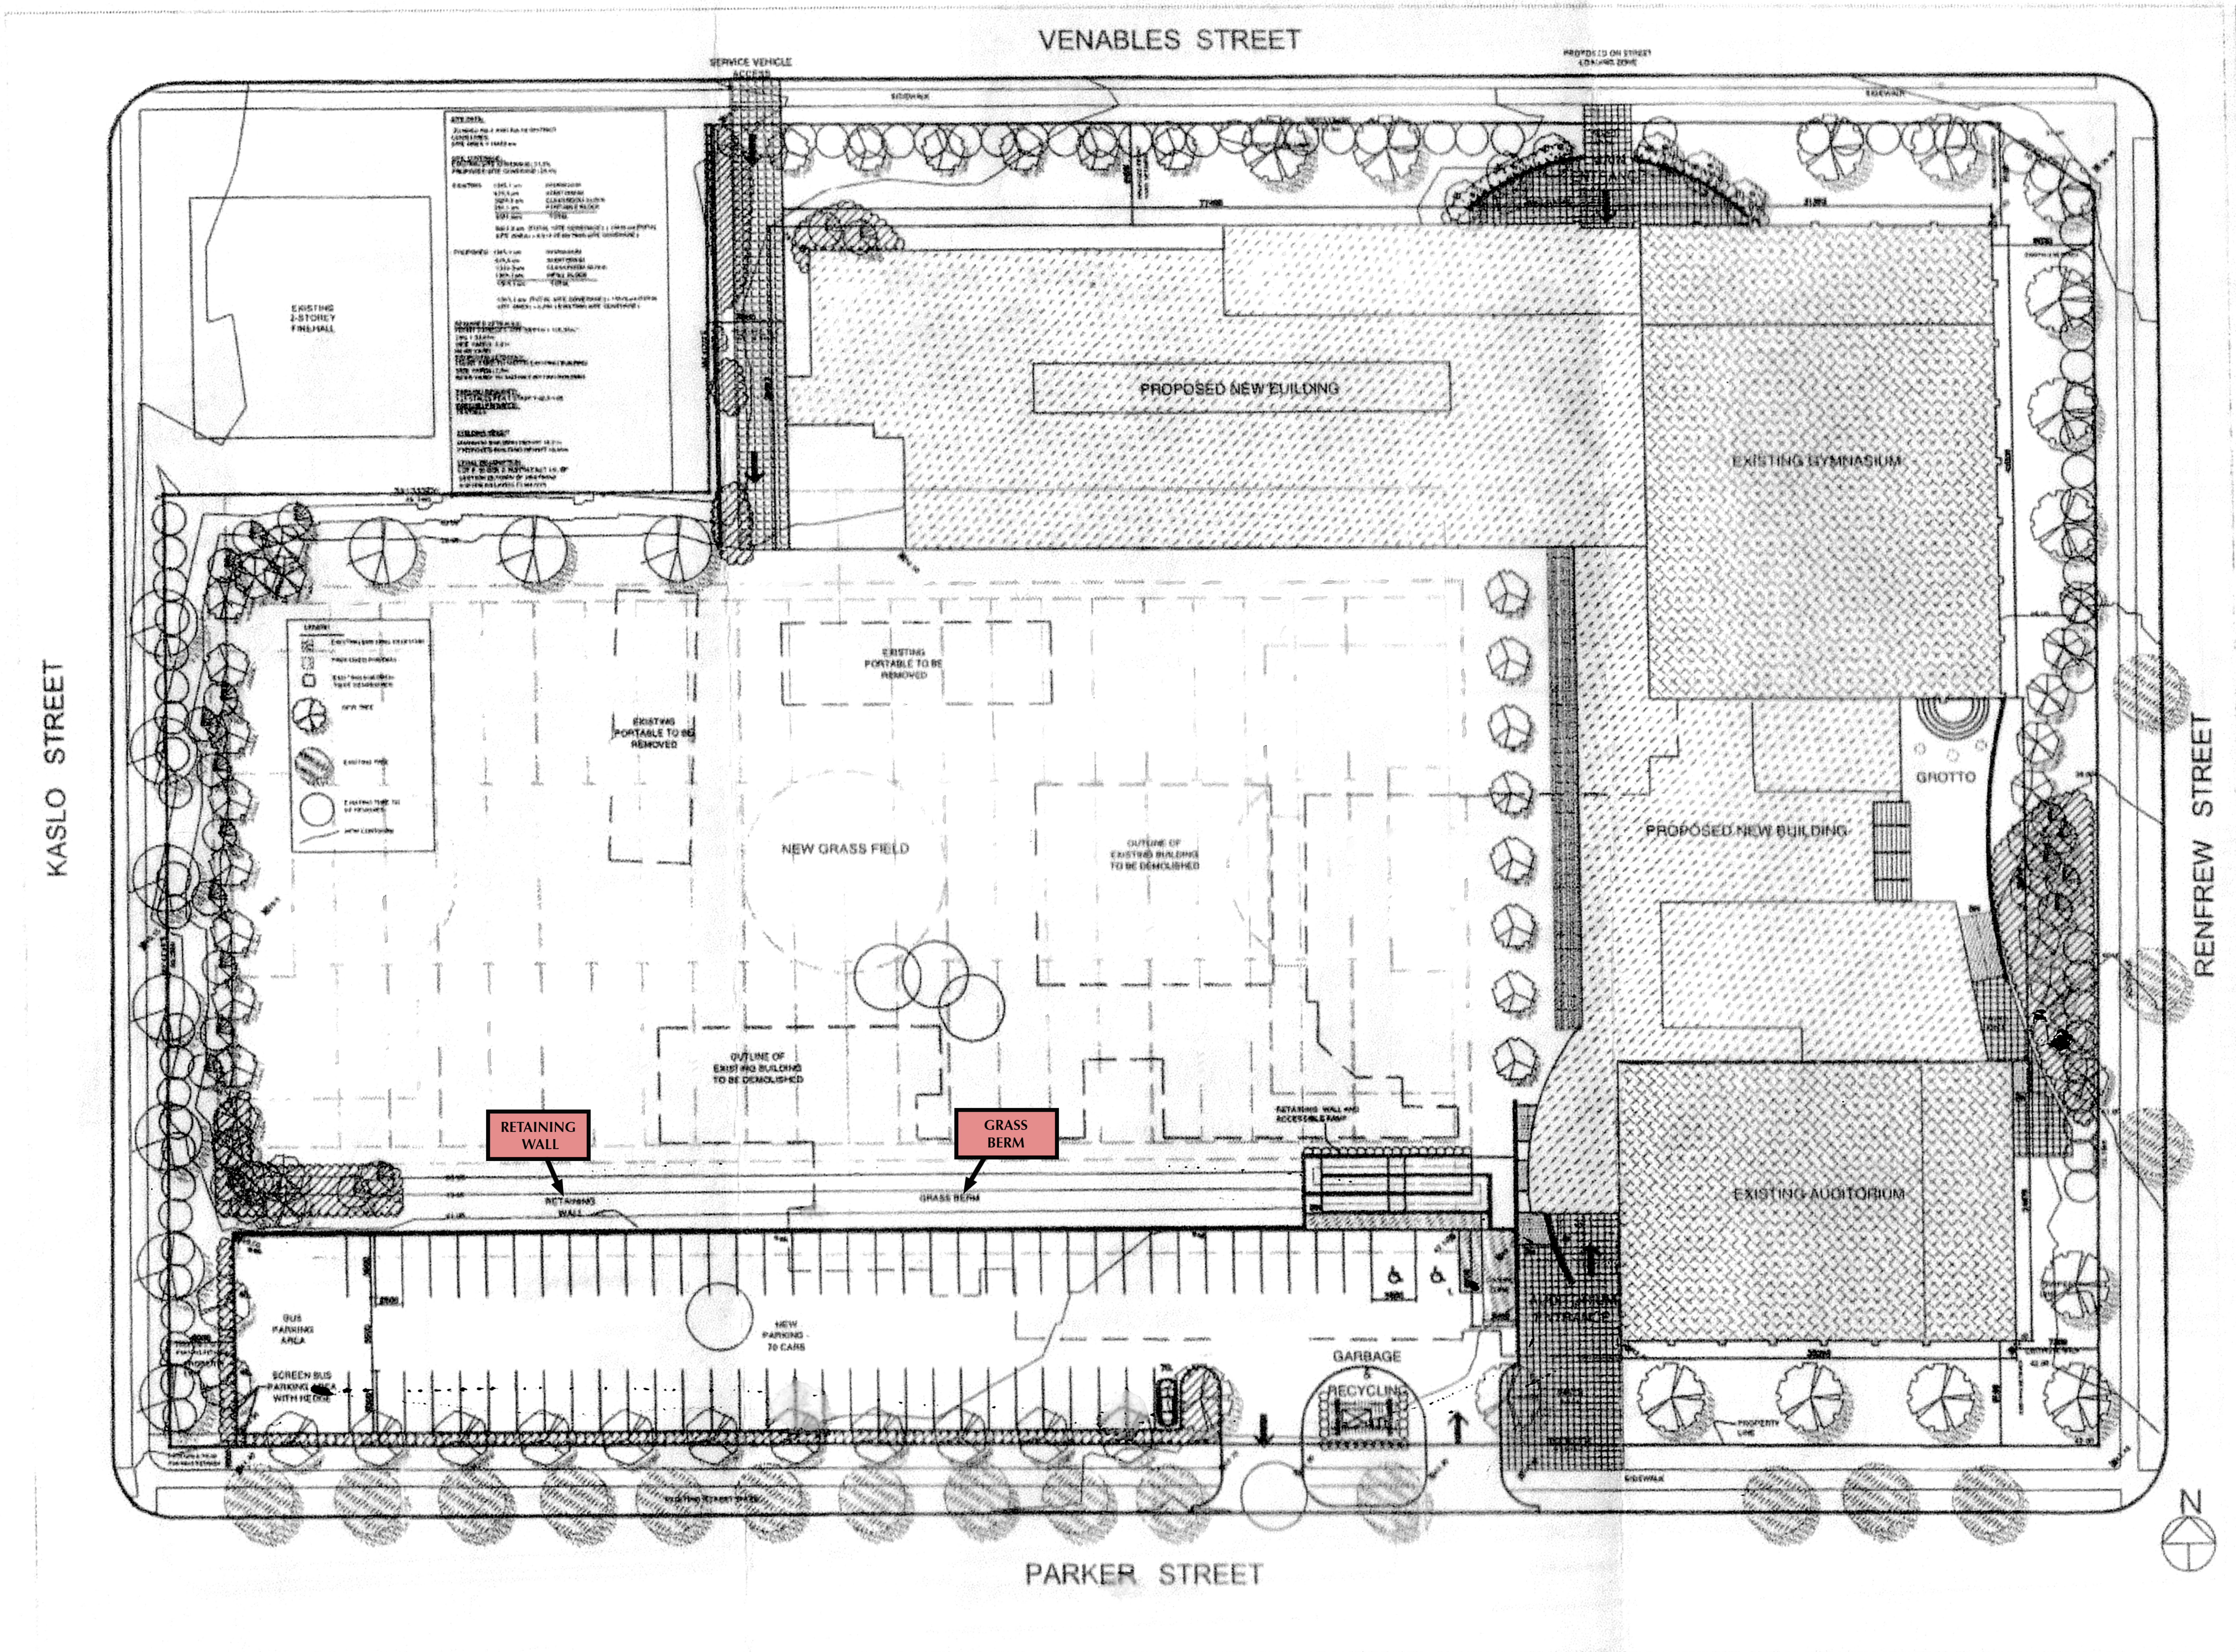
VENABLES STREET
SERVICE VEHICLE ACCESS
PROPOSED ON STREET LOADING ZONE
SIDEWALK
EXISTING 2-STOREY FIREHALL
PROPOSED NEW BUILDING
EXISTING GYMNASIUM
KASLO STREET
RENFREW STREET
EXISTING PORTABLE TO BE REMOVED
EXISTING PORTABLE TO BE REMOVED
NEW GRASS FIELD
OUTLINE OF EXISTING BUILDING TO BE DEMOLISHED
OUTLINE OF EXISTING BUILDING TO BE DEMOLISHED
GROTTO
PROPOSED NEW BUILDING
RETAINING WALL AND ACCESSIBLE RAMP
RETAINING WALL
GRASS BERM
RETAINING WALL
GRASS BERM
EXISTING AUDITORIUM
BUS PARKING AREA
SCREEN BUS PARKING AREA WITH HEDGE
NEW PARKING - 70 CARS
GARBAGE & RECYCLING
AUDITORIUM ENTRANCE
PROPERTY LINE
EXISTING STREET TREES
SIDEWALK
PARKER STREET
N

KMBR

ARCHITECTS PLANNERS INC.

1788 WEST 5th AVENUE
VANCOUVER, B.C. [illegible]

COPYRIGHT RESERVED.
THIS PLAN AND DESIGN IS THE PROPERTY OF THE ARCHITECTS AND THEY ARE NOT TO BE USED WITHOUT THE ARCHITECT'S CONSENT

REVISION - RECORD

NO.	DATE	DESCRIPTION
1.	02 / 14 / 06	ISSUED FOR DP

PROJECT TITLE
NOTRE DAME REGIONAL SECONDARY SCHOOL

CLIENT
ARCHDIOCESE OF VANCOUVER

DRAWING TITLE
SITE PLAN

PROJECT NUMBER
04919

DRAWN KAR
SCALE 1 : 500
DATE: [illegible]

DRAWING NUMBER
A101